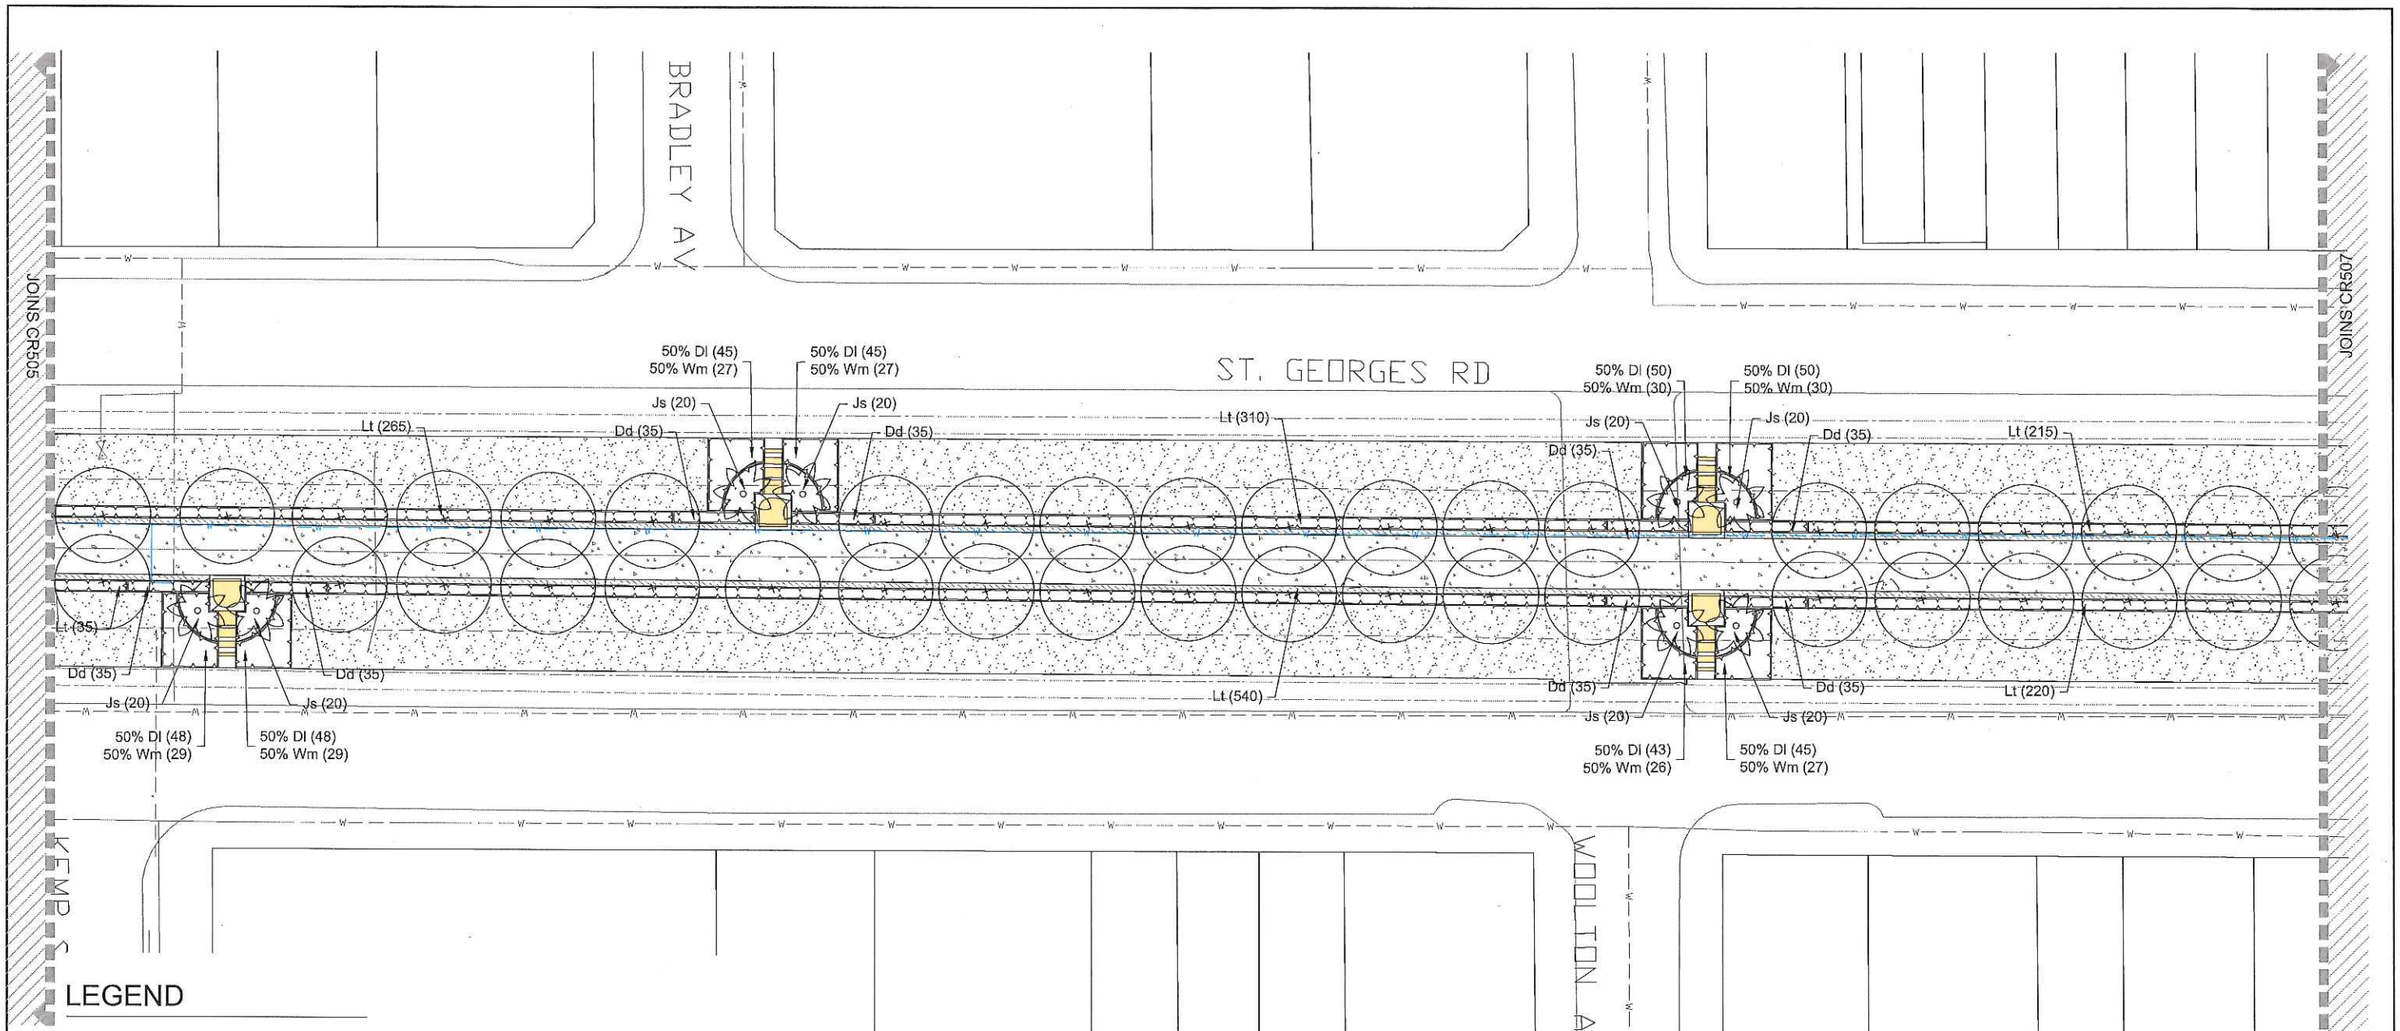

LEGEND

- Proposed Ulmus parvifolia — Refer plant schedule
- Proposed Washingtonia robusta — Refer plant schedule
- Proposed Feature Plant — Refer plant schedule
- Proposed Grass — As detailed and specified
- Proposed Mulched Garden Bed — Refer to planting schedule
- Proposed Mulch — As scheduled, detailed and specified
- Proposed Paving - Concrete Path — As scheduled, detailed and specified
- Proposed Paving - Exposed Agg 1 — As scheduled, detailed and specified
- Proposed Paving - Exposed Agg 2 — As scheduled, detailed and specified
- Proposed Paving - Granitic Sand — As scheduled, detailed and specified
- Underground Services — Refer engineering drawing for detail
- Wayfinding and Interpretative Signage — Refer appendix for signage concept
- Bike Rails — As scheduled, detailed and specified
- Custom Bench Seat — Refer CR512
- Tree Grate — As scheduled, detailed and specified
- Extent of Works

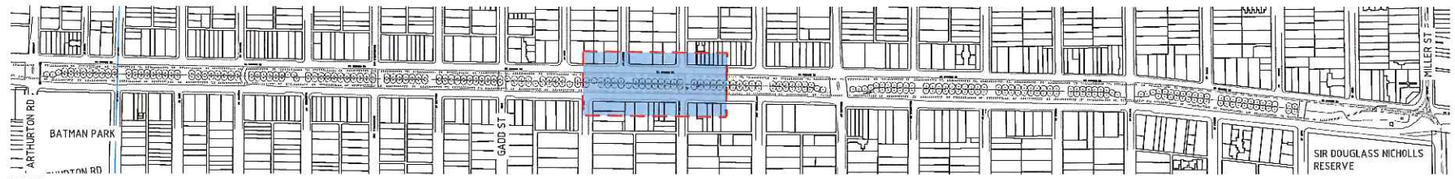

KEY
SCALE 1:25

CR506
PLANT SCHEDULE - This sheet only

CODE	BOTANICAL NAME	COMMON NAME	QTY	DENSITY	INSTALL SIZE	MATURE SIZE (h x w)
TREES						
	Ulmus parvifolia 'Murray's Form'	Chinese elm	38	as shown	300L	10 x 8m
	Washingtonia robusta	Mexican fan palm	8	as shown	Transplated	15 x 5
SHRUBS AND GROUNDCOVERS						
Lt	*Lomandra 'Tanika'*	Lomandra cultivar	1585	5/sq.m	150mm pots	1 x 1m
Dd	*Dianella 'Destiny'*	Varigated Dianella	280	5/sq.m	150mm pots	0.35 x 0.35m
Dl	*Dianella 'Lucia'*	Dianella cultivar	374	5/sq.m	150mm pots	0.35 x 0.35m
Js	*Juniperus sabina 'Tamariscifolia'*	Tamarix Juniper	160	2/sq.m	150mm pots	0.45 x 1m
Wm	*Westringia 'Mundi'*	Westringea groundcover	225	3/sq.m	150mm pots	2 x 1m
Total			*2670*			

NOT FOR CONSTRUCTION

Rev	Amendments	Approved	Date
A	ISSUED FOR TENDER	AMP	20-07-16

Scale
H 1:250 0 2.5 5 7.5 10 12.5
SCALE @ A1

© Spiire Australia Pty Ltd All Rights Reserved
This document is produced by Spiire Australia Pty Ltd solely for the benefit of and use by the client in accordance with the terms of the retainer. Spiire Australia Pty Ltd does not and shall not assume any responsibility or liability whatsoever to any third party arising out of any use or reliance by third party on the content of this document.

spiire
469 La Trobe Street PO Box 16084 Melbourne
Victoria 8007 Australia T 61 3 9993 7888
spiire.com.au ABN 55 050 029 635

WARNING
BEWARE OF UNDERGROUND/OVERHEAD SERVICES
THE LOCATION OF SERVICES ARE APPROXIMATE ONLY AND THEIR EXACT POSITION SHOULD BE PROVEN ON SITE. NO GUARANTEE IS GIVEN THAT ALL EXISTING SERVICES ARE SHOWN.SPECIAL CONSIDERATION SHOULD BE GIVEN TO CONSTRUCTION PROCEDURES UNDER OVERHEAD ELECTRICITY TRANSMISSION LINES.

DIAL BEFORE YOU DIG
www.1100.com.au

Designed	Checked
TM	AL
Authorised	**Date**
AMP	20-07-16

M40 WATER MAIN ST GEORGES RD
REFERENCE DRAWINGS
LANDSCAPE PLAN
PLANTING AND SURFACES PLAN

MELBOURNE WATER

PRELIMINARY Dig No **302593CR506** Rev **A**

File name 302593CR506L.dwg Layout name CR506 plotted by Tim Mitchell
File location G:\30\302593\CAD\detailed design\pdf date 20/07/2016 5:17 PM Sheet 25 of 32 Sheets

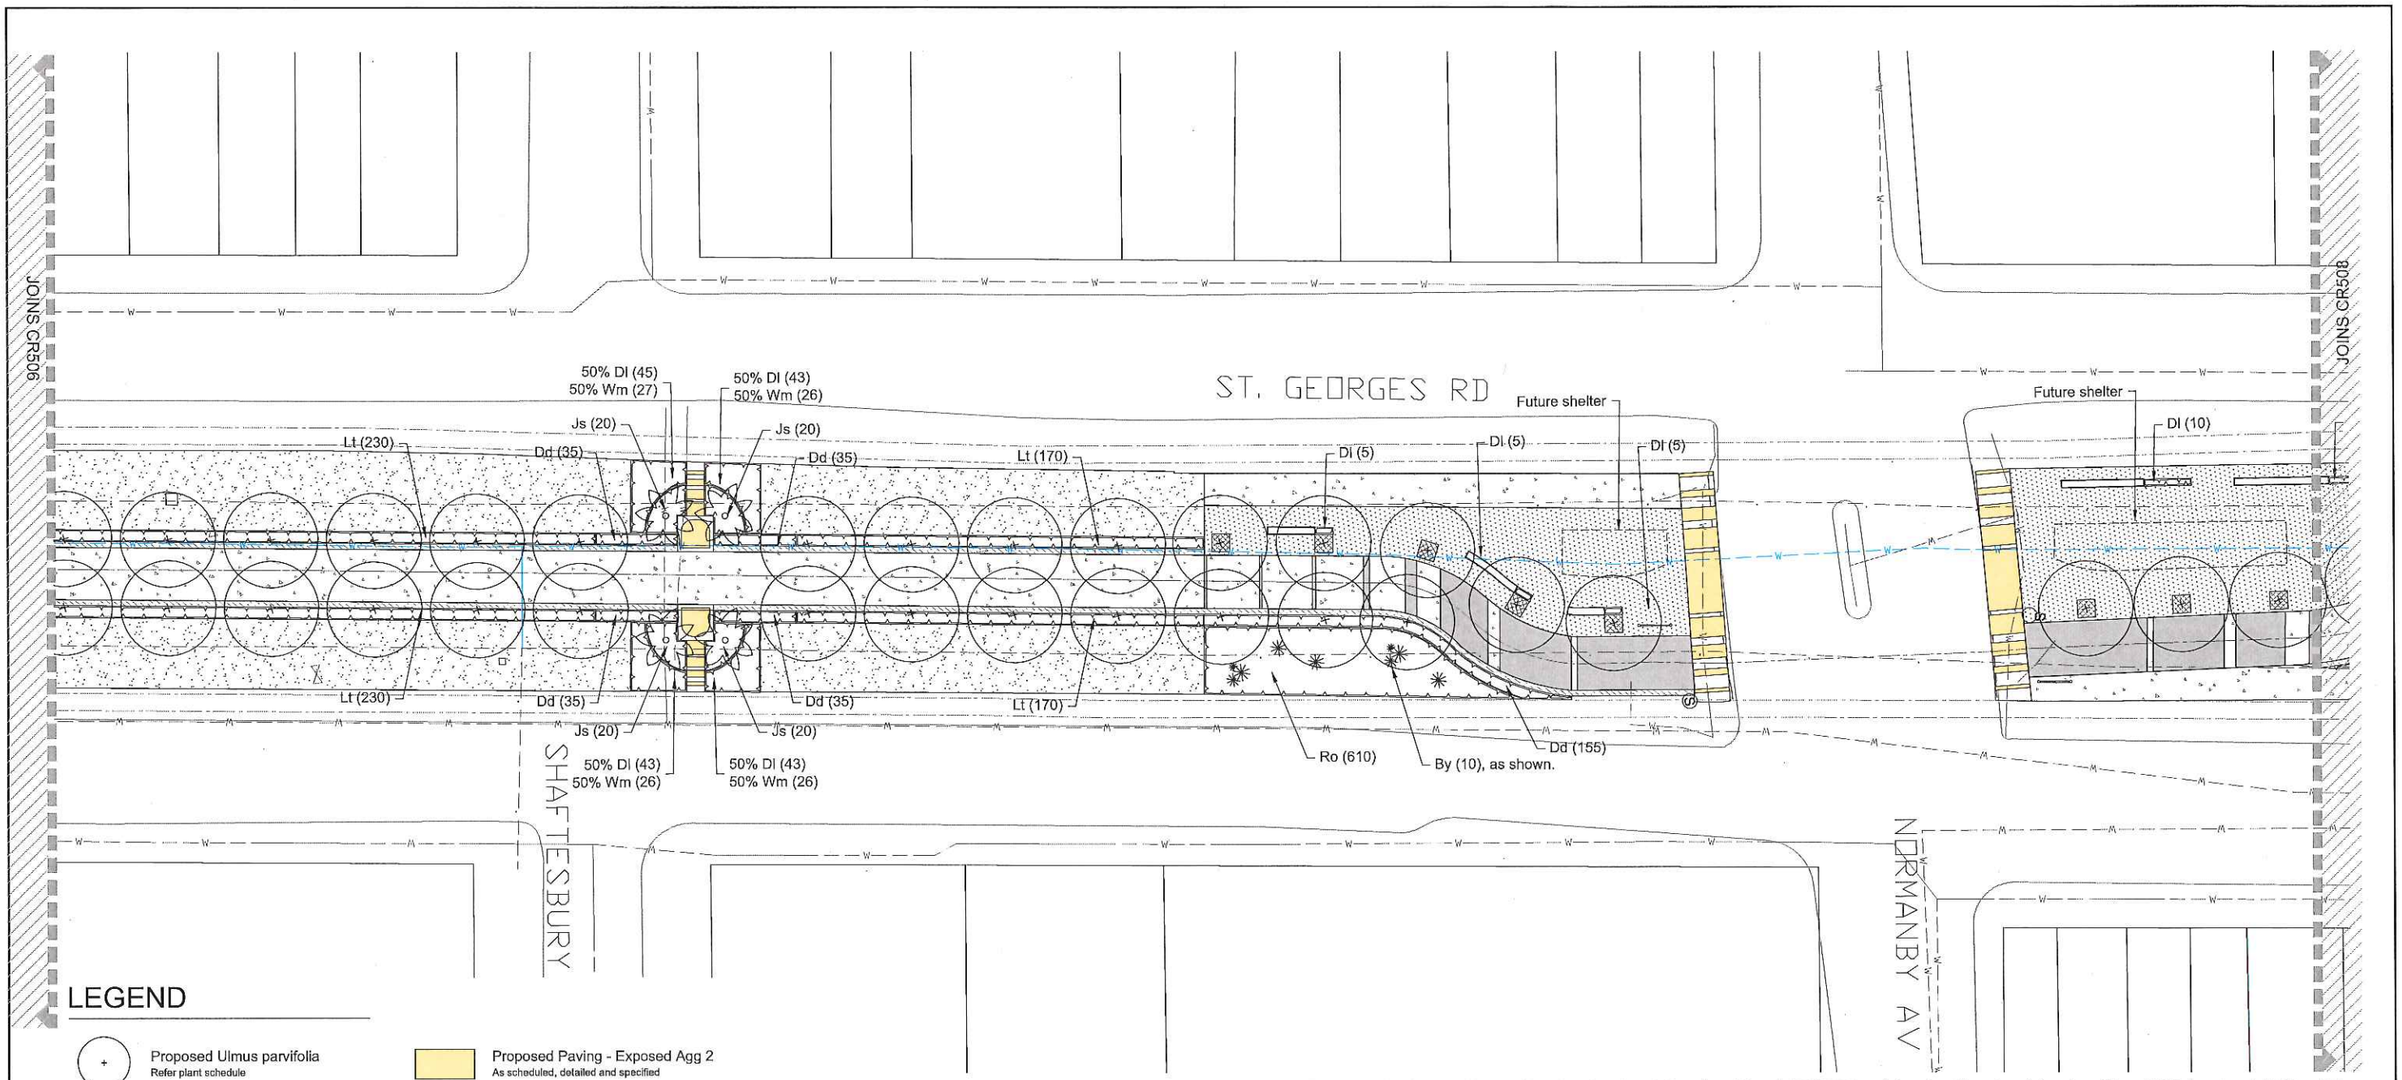

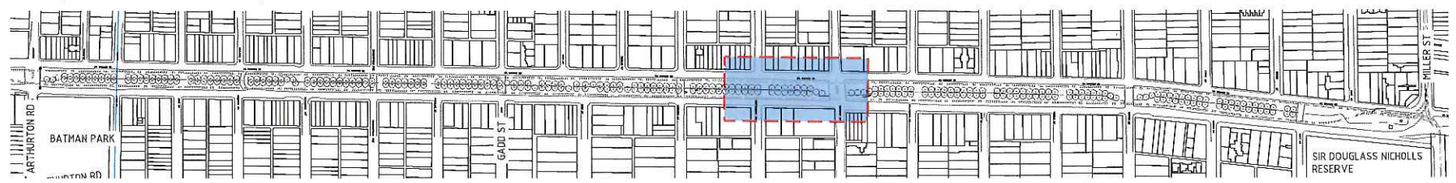

KEY
SCALE 1:25

LEGEND

- Proposed Ulmus parvifolia — Refer plant schedule
- Proposed Washingtonia robusta — Refer plant schedule
- Proposed Feature Plant — Refer plant schedule
- Proposed Grass — As detailed and specified
- Proposed Mulched Garden Bed — Refer to planting schedule
- Proposed Mulch — As scheduled, detailed and specified
- Proposed Paving - Concrete Path — As scheduled, detailed and specified
- Proposed Paving - Exposed Agg 1 — As scheduled, detailed and specified
- Proposed Paving - Exposed Agg 2 — As scheduled, detailed and specified
- Proposed Paving - Granitic Sand — As scheduled, detailed and specified
- Underground Services — Refer engineering drawing for detail
- Wayfinding and Interpretative Signage — Refer appendix for signage concept
- Bike Rails — As scheduled, detailed and specified
- Custom Bench Seat — Refer CR512
- Tree Grate — As scheduled, detailed and specified
- Extent of Works

CR507
PLANT SCHEDULE - This sheet only

CODE	BOTANICAL NAME	COMMON NAME	QTY	DENSITY	INSTALL SIZE	MATURE SIZE (h x w)
TREES						
	Ulmus parvifolia 'Murray's Form'	Chinese elm	31	as shown	300L	10 x 8m
	Washingtonia robusta	Mexican fan palm	4	as shown	Transplated	15 x 5
SHRUBS AND GROUNDCOVERS						
Lt	*Lomandra 'Tanika'*	Lomandra cultivar	800	5/sq.m	150mm pots	1 x 1m
Ro	*Rosmarinus officinalis 'Prostratus'*	Prostrate rosemary	610	5/sq.m	150mm pots	0.3 x 1m
Dd	*Dianella 'Destiny'*	Variegated Dianella	295	5/sq.m	150mm pots	0.35 x 0.35m
Dl	*Dianella 'Lucia'*	Dianella cultivar	199	5/sq.m	150mm pots	0.35 x 0.35m
Js	*Juniperus sabina 'Tamariscifolia'*	Tamarix Juniper	80	2/sq.m	150mm pots	0.45 x 1m
By	*Beschornelia yuccoides*	Mexican Lily	10	as shown	150mm pots	1 x 1m
Wm	*Westringia 'Mundi'*	Westringea groundcover	108	3/sq.m	150mm pots	2 x 1m
Total			*2137*			

NOT FOR CONSTRUCTION

Rev	Amendments	Approved	Date
A	ISSUED FOR TENDER	AMP	20-07-16

Scale
H 1:250 0 2.5 5 7.5 10 12.5
SCALE @ A1

© Spiire Australia Pty Ltd All Rights Reserved
This document is produced by Spiire Australia Pty Ltd solely for the benefit of and use by the client in accordance with the terms of the retainer. Spiire Australia Pty Ltd does not and shall not assume any responsibility or liability whatsoever to any third party arising out of any use or reliance by third party on the content of this document.

spiire
469 La Trobe Street PO Box 16084 Melbourne
Victoria 8007 Australia T 61 3 9993 7888
spiire.com.au ABN 55 050 029 635

WARNING
BEWARE OF UNDERGROUND/OVERHEAD SERVICES
THE LOCATION OF SERVICES ARE APPROXIMATE ONLY AND THEIR EXACT POSITION SHOULD BE PROVED ON SITE. NO GUARANTEE IS GIVEN THAT ALL EXISTING SERVICES ARE SHOWN.SPECIAL CONSIDERATION SHOULD BE GIVEN TO CONSTRUCTION PROCEDURES UNDER OVERHEAD ELECTRICITY TRANSMISSION LINES.

DIAL BEFORE YOU DIG
www.1100.com.au

Designed: TM
Checked: AL
Authorised: AMP
Date: 20-07-16

M40 WATER MAIN ST GEORGES RD REFERENCE DRAWINGS

LANDSCAPE PLAN
PLANTING AND SURFACES PLAN

MELBOURNE WATER

PRELIMINARY Drg No 302593CR507 Rev A

file name 302593CR500L.dwg layout name CR507 plotted by Tim Mitchell
file location G:\30\302593\CAD\detailed design plot date 20/07/2016 9:17 PM Sheet 26 of 32 Sheets

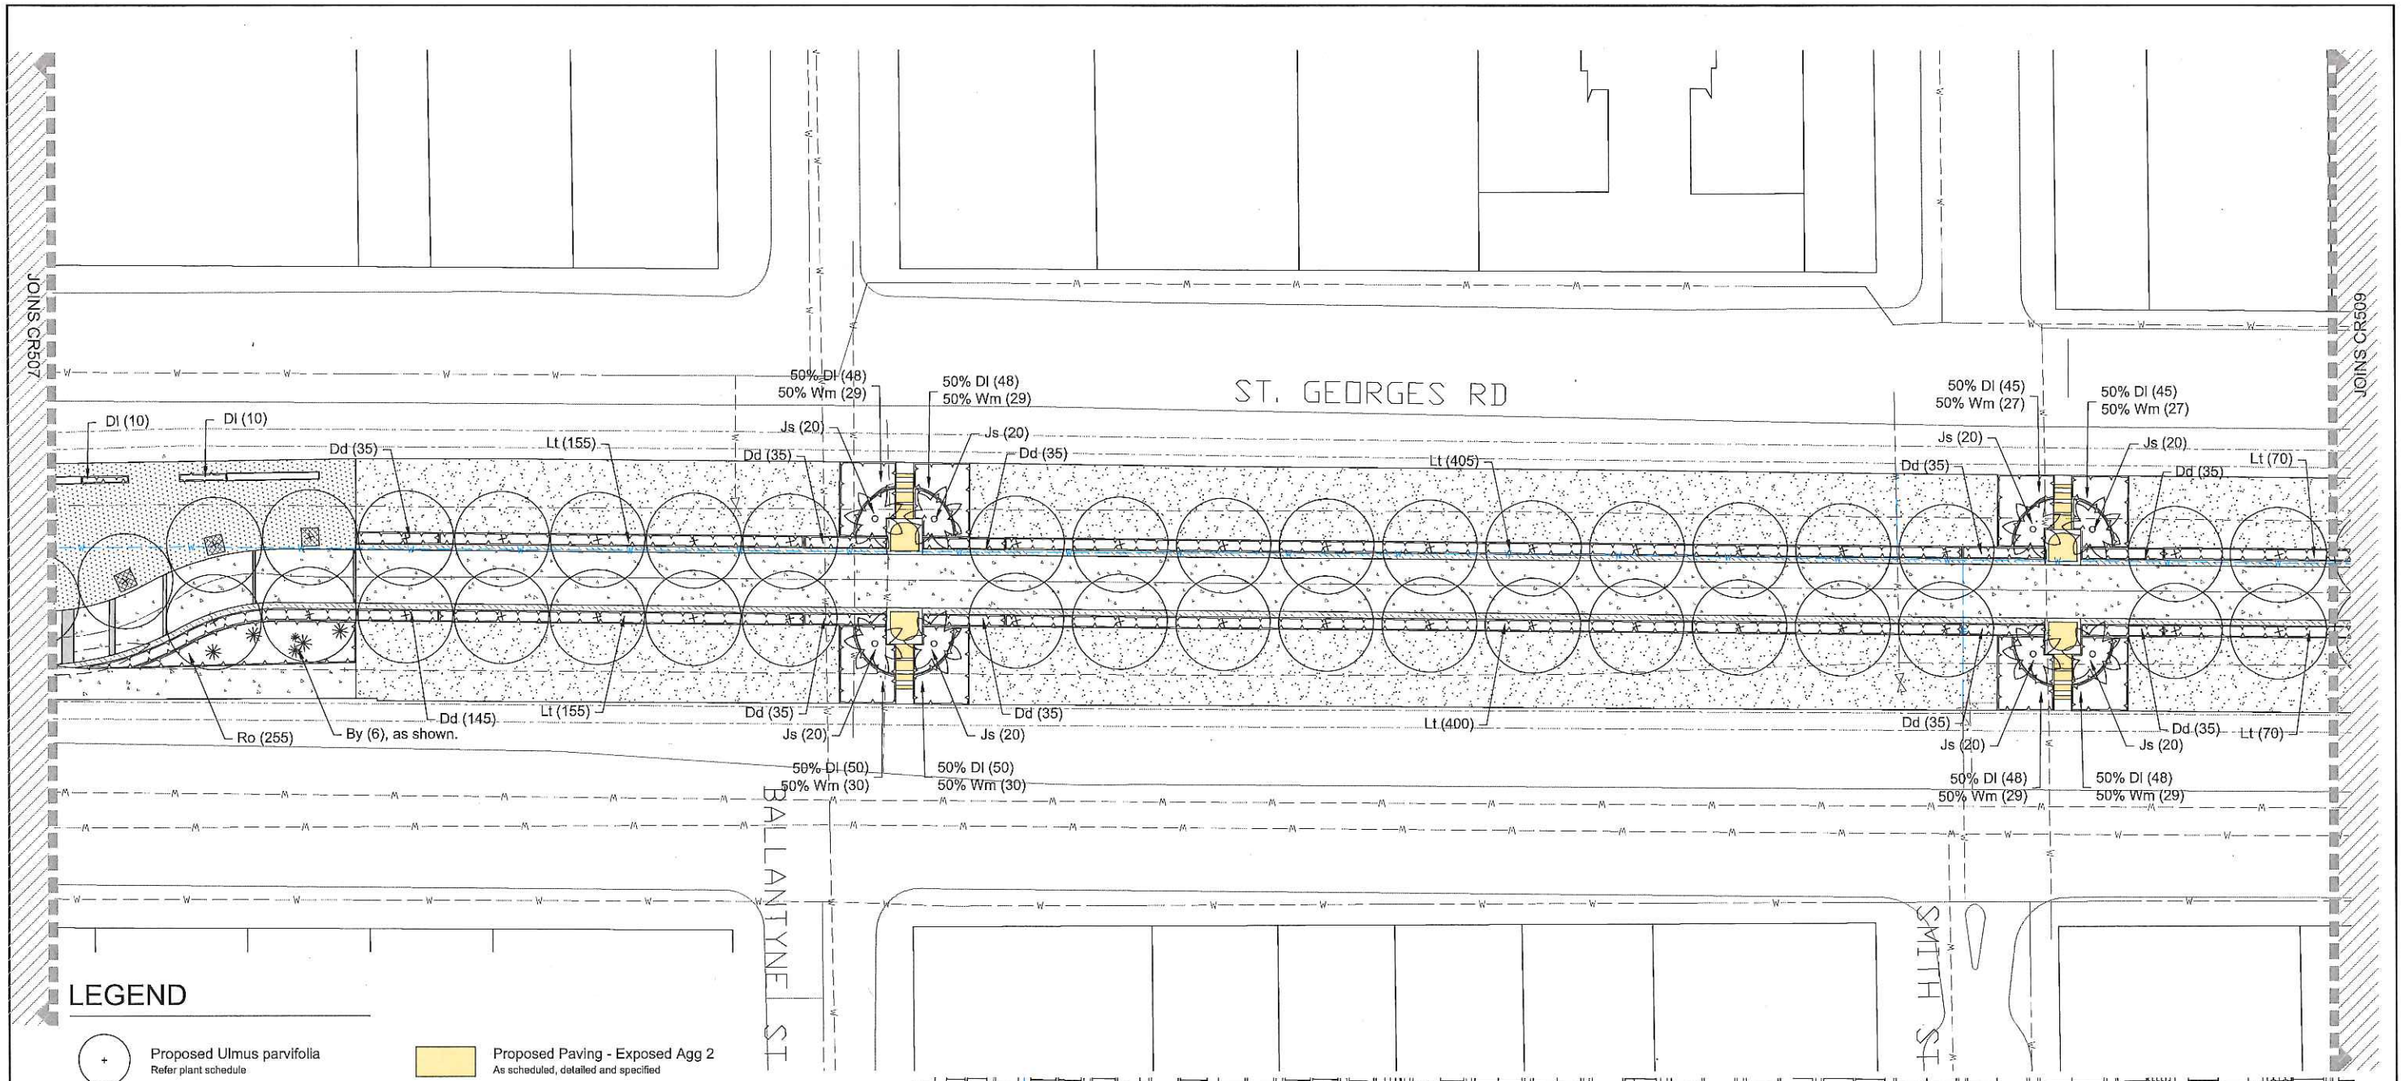

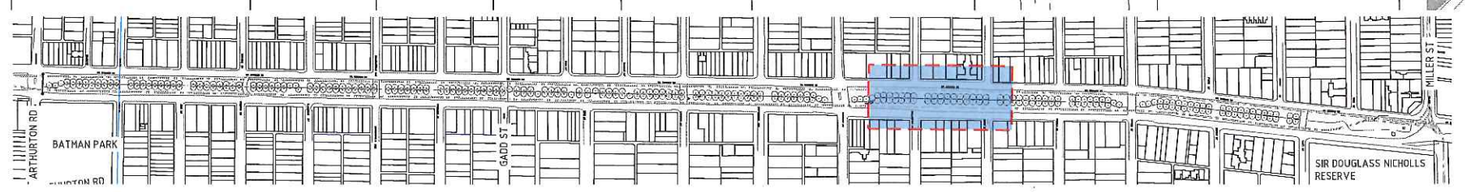

KEY
SCALE 1:25

LEGEND

- Proposed Ulmus parvifolia — Refer plant schedule
- Proposed Washingtonia robusta — Refer plant schedule
- Proposed Feature Plant — Refer plant schedule
- Proposed Grass — As detailed and specified
- Proposed Mulched Garden Bed — Refer to planting schedule
- Proposed Mulch — As scheduled, detailed and specified
- Proposed Paving - Concrete Path — As scheduled, detailed and specified
- Proposed Paving - Exposed Agg 1 — As scheduled, detailed and specified
- Proposed Paving - Exposed Agg 2 — As scheduled, detailed and specified
- Proposed Paving - Granitic Sand — As scheduled, detailed and specified
- Underground Services — Refer engineering drawing for detail
- Wayfinding and Interpretative Signage — Refer appendix for signage concept
- Bike Rails — As scheduled, detailed and specified
- Custom Bench Seat — Refer CR512
- Tree Grate — As scheduled, detailed and specified
- Extent of Works

CR508
PLANT SCHEDULE - This sheet only

CODE	BOTANICAL NAME	COMMON NAME	QTY	DENSITY	INSTALL SIZE	MATURE SIZE (h x w)
TREES						
	Ulmus parvifolia 'Murray's Form'	Chinese elm	39	as shown	300L	10 x 8m
	Washingtonia robusta	Mexican fan palm	8	as shown	Transplated	15 x 5
SHRUBS AND GROUNDCOVERS						
Lt	*Lomandra 'Tanika'*	Lomandra cultivar	1255	5/sq.m	150mm pots	1 x 1m
Ro	*Rosmarinus officinalis 'Prostratus'*	Prostrate rosemary	255	5/sq.m	150mm pots	0.3 x 1m
Dd	*Dianella 'Destiny'*	Variegated Dianella	460	5/sq.m	150mm pots	0.35 x 0.35m
Dl	*Dianella 'Lucia'*	Dianella cultivar	402	5/sq.m	150mm pots	0.35 x 0.35m
Js	*Juniperus sabina 'Tamariscifolia'*	Tamarix Juniper	160	2/sq.m	150mm pots	0.45 x 1m
By	*Beschomeria yuccoides*	Mexican Lily	6	as shown	150mm pots	1 x 1m
Wm	*Westringia 'Mundi'*	Westringea groundcover	230	3/sq.m	150mm pots	2 x 1m
Total			***2815***			

NOT FOR CONSTRUCTION

Rev	Amendments	Approved	Date
A	ISSUED FOR TENDER	AMP	20-07-16

Scale
H 1:250 SCALE @ A1 — 0 2.5 5 7.5 10 12.5

© Spiire Australia Pty Ltd All Rights Reserved
This document is produced by Spiire Australia Pty Ltd solely for the benefit of and use by the client in accordance with the terms of the retainer. Spiire Australia Pty Ltd does not and shall not assume any responsibility or liability whatsoever to any third party arising out of any use or reliance by third party on the content of this document.

spiire
469 La Trobe Street PO Box 16084 Melbourne
Victoria 8007 Australia T 61 3 9993 7888
spiire.com.au ABN 55 050 029 635

WARNING
BEWARE OF UNDERGROUND/OVERHEAD SERVICES
THE LOCATION OF SERVICES ARE APPROXIMATE ONLY AND THEIR EXACT POSITION SHOULD BE PROVEN ON SITE. NO GUARANTEE IS GIVEN THAT ALL EXISTING SERVICES ARE SHOWN. ALL OPERATIONS TO BE CARRIED OUT WITHIN 3m OF OVERHEAD ELECTRICITY TRANSMISSION LINES.

DIAL BEFORE YOU DIG www.1100.com.au

Designed	Checked
TM	AL
Authorised	**Date**
AMP	20-07-16

M40 WATER MAIN ST GEORGES RD
REFERENCE DRAWINGS
LANDSCAPE PLAN
PLANTING AND SURFACES PLAN

MELBOURNE WATER

PRELIMINARY Drg No **302593CR508** Rev **A**

file name 302593CR500L.dwg layout name CR508 plotted by Tim Mitchell
file location G:\30\302593\ACAD\detailed design plot date 20/07/2016 5:17 PM Sheet 27 of 32 Sheets

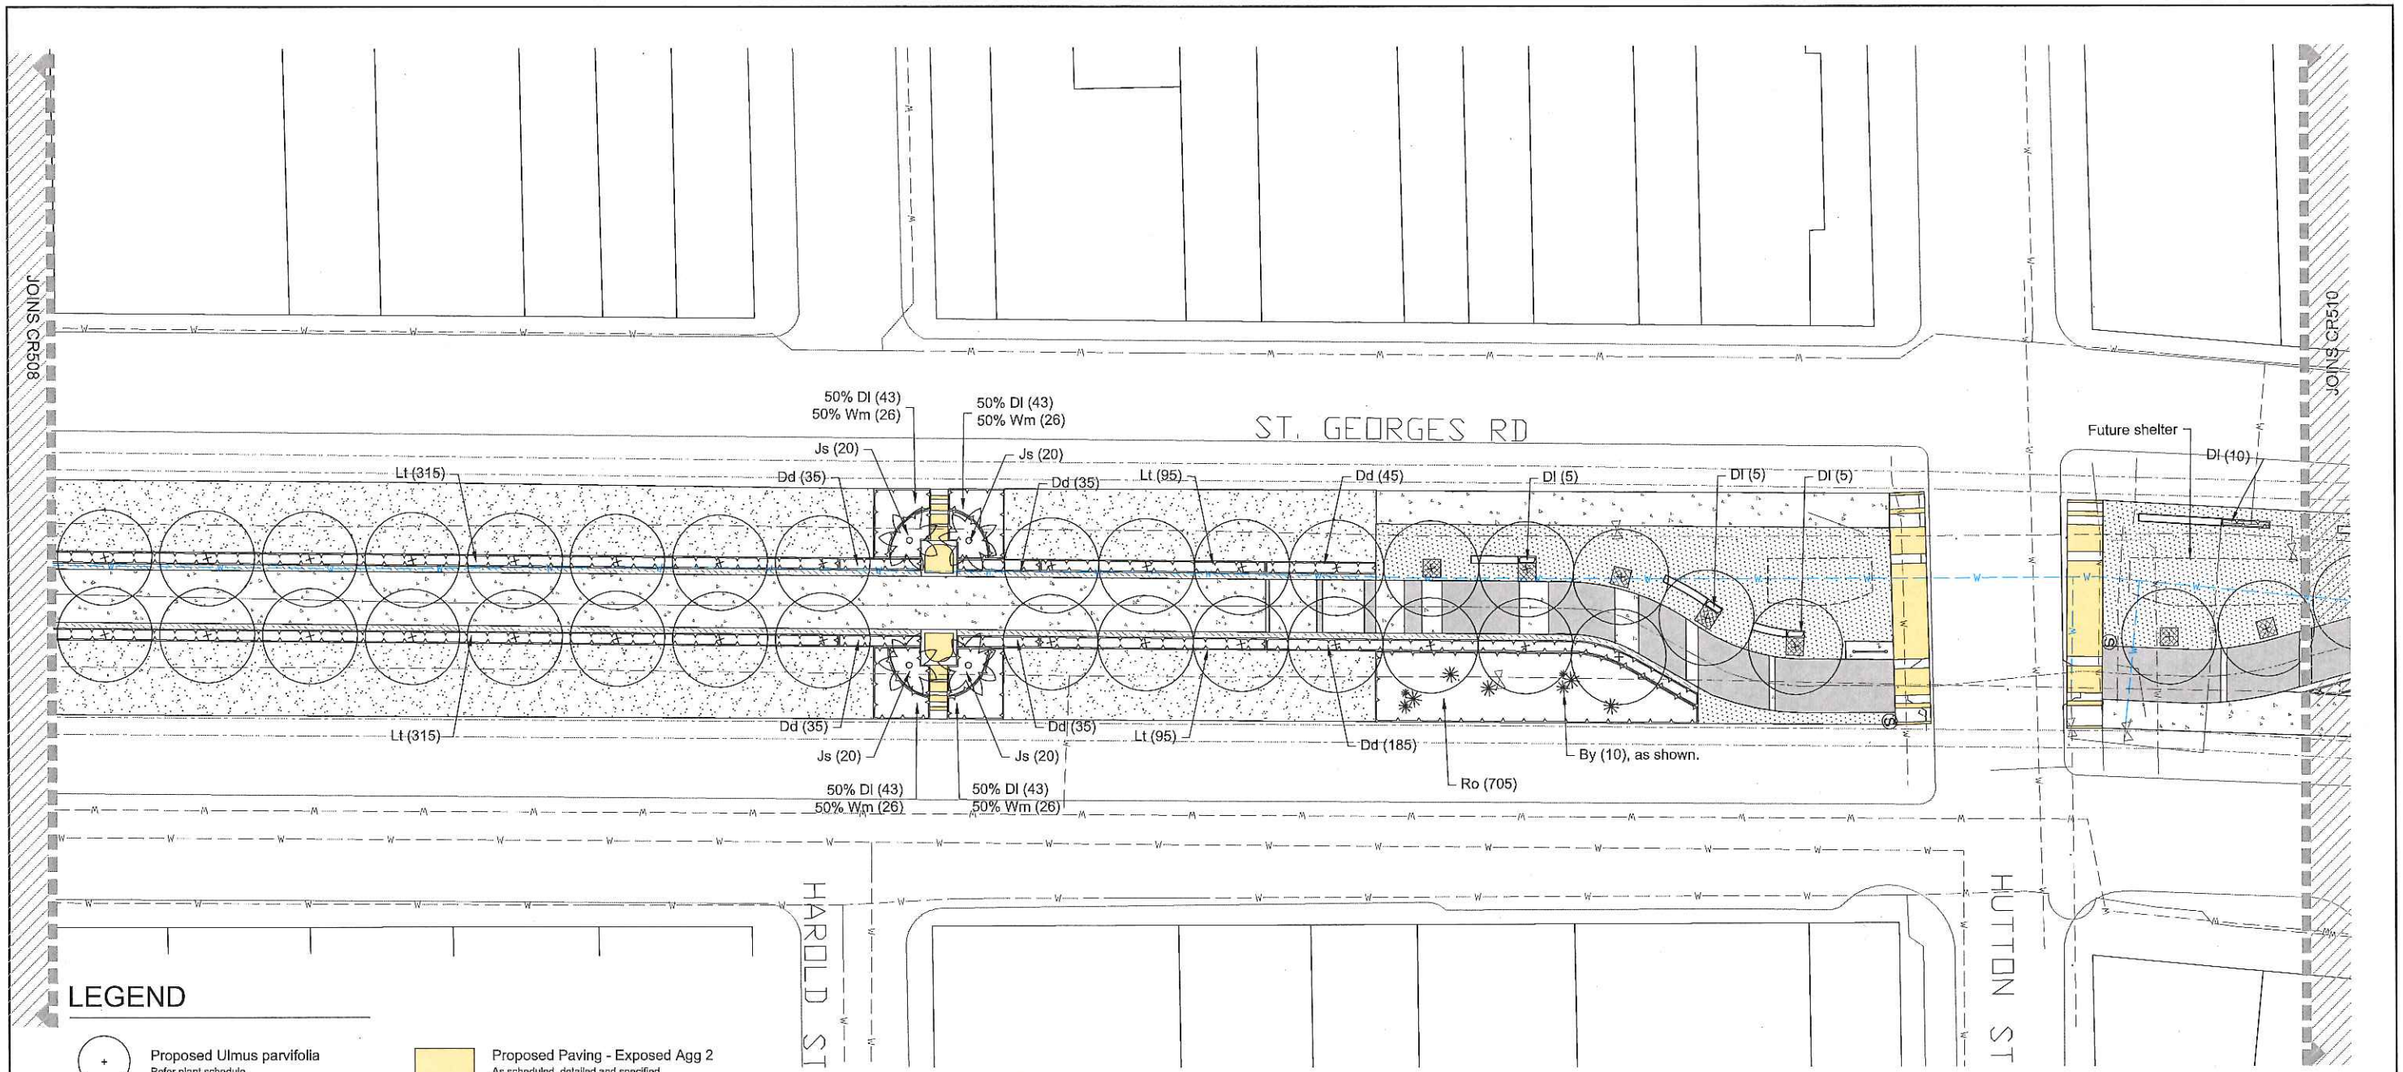

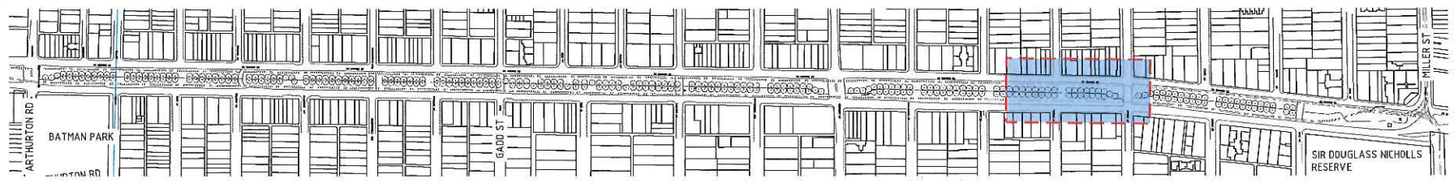

KEY
SCALE 1:25

LEGEND

- Proposed Ulmus parvifolia — Refer plant schedule
- Proposed Washingtonia robusta — Refer plant schedule
- Proposed Feature Plant — Refer plant schedule
- Proposed Grass — As detailed and specified
- Proposed Mulched Garden Bed — Refer to planting schedule
- Proposed Mulch — As scheduled, detailed and specified
- Proposed Paving - Concrete Path — As scheduled, detailed and specified
- Proposed Paving - Exposed Agg 1 — As scheduled, detailed and specified
- Proposed Paving - Exposed Agg 2 — As scheduled, detailed and specified
- Proposed Paving - Granitic Sand — As scheduled, detailed and specified
- Underground Services — Refer engineering drawing for detail
- Wayfinding and Interpretative Signage — Refer appendix for signage concept
- Bike Rails — As scheduled, detailed and specified
- Custom Bench Seat — Refer CR512
- Tree Grate — As scheduled, detailed and specified
- Extent of Works

CR509
PLANT SCHEDULE - This sheet only

CODE	BOTANICAL NAME	COMMON NAME	QTY	DENSITY	INSTALL SIZE	MATURE SIZE (h x w)
TREES						
	Ulmus parvifolia 'Murray's Form'	Chinese elm	34	as shown	300L	10 x 8m
	Washingtonia robusta	Mexican fan palm	4	as shown	Transplated	15 x 5
SHRUBS AND GROUNDCOVERS						
Lt	*Lomandra 'Tanika'*	Lomandra cultivar	820	5/sq.m	150mm pots	1 x 1m
Ro	*Rosmarinus officinalis 'Prostratus'*	Prostrate rosemary	705	5/sq.m	150mm pots	0.3 x 1m
Dd	*Dianella 'Destiny'*	Varigated Dianella	370	5/sq.m	150mm pots	0.35 x 0.35m
Dl	*Dianella 'Lucia'*	Dianella cultivar	197	5/sq.m	150mm pots	0.35 x 0.35m
Js	*Juniperus sabina 'Tamariscifolia'*	Tamarix Juniper	80	2/sq.m	150mm pots	0.45 x 1m
By	*Beschorneria yuccoides*	Mexican Lily	10	as shown	150mm pots	1 x 1m
Wm	*Westringia 'Mundi'*	Westringea groundcover	104	3/sq.m	150mm pots	2 x 1m
Total			*2324*			

NOT FOR CONSTRUCTION

Rev	Amendments	Approved	Date
A	ISSUED FOR TENDER	AMP	20-07-16

Scale
H 1:250 SCALE @ A1 0 2.5 5 7.5 10 12.5

© Spiire Australia Pty Ltd All Rights Reserved
This document is produced by Spiire Australia Pty Ltd solely for the benefit of and use by the client in accordance with the terms of the retainer. Spiire Australia Pty Ltd does not and shall not assume any responsibility or liability whatsoever to any third party arising out of any use or reliance by third party on the content of this document.

spiire
469 La Trobe Street PO Box 16084 Melbourne Victoria 8007 Australia T 61 3 9993 7888
spiire.com.au ABN 55 050 029 635

WARNING
BEWARE OF UNDERGROUND/OVERHEAD SERVICES
THE LOCATION OF SERVICES ARE APPROXIMATE ONLY AND THEIR EXACT POSITION SHOULD BE PROVEN ON SITE. NO GUARANTEE IS GIVEN THAT ALL EXISTING SERVICES ARE SHOWN.SPECIAL CONSIDERATION SHOULD BE GIVEN TO CONSTRUCTION PROCEDURES UNDER OVERHEAD ELECTRICITY TRANSMISSION LINES.

DIAL BEFORE YOU DIG www.1100.com.au

Designed TM
Checked AL
Authorised AMP
Date 20-07-16

M40 WATER MAIN ST GEORGES RD
REFERENCE DRAWINGS
LANDSCAPE PLAN
PLANTING AND SURFACES PLAN

MELBOURNE WATER

PRELIMINARY Drg No 302593CR509 Rev A

file name 302593CR500L.dwg layout name CR509 plotted by Tim Mitchell
file location G:\30\302593\ACAD\detailed design plot date 20/07/2016 9:17 PM Sheet 28 of 32 Sheets

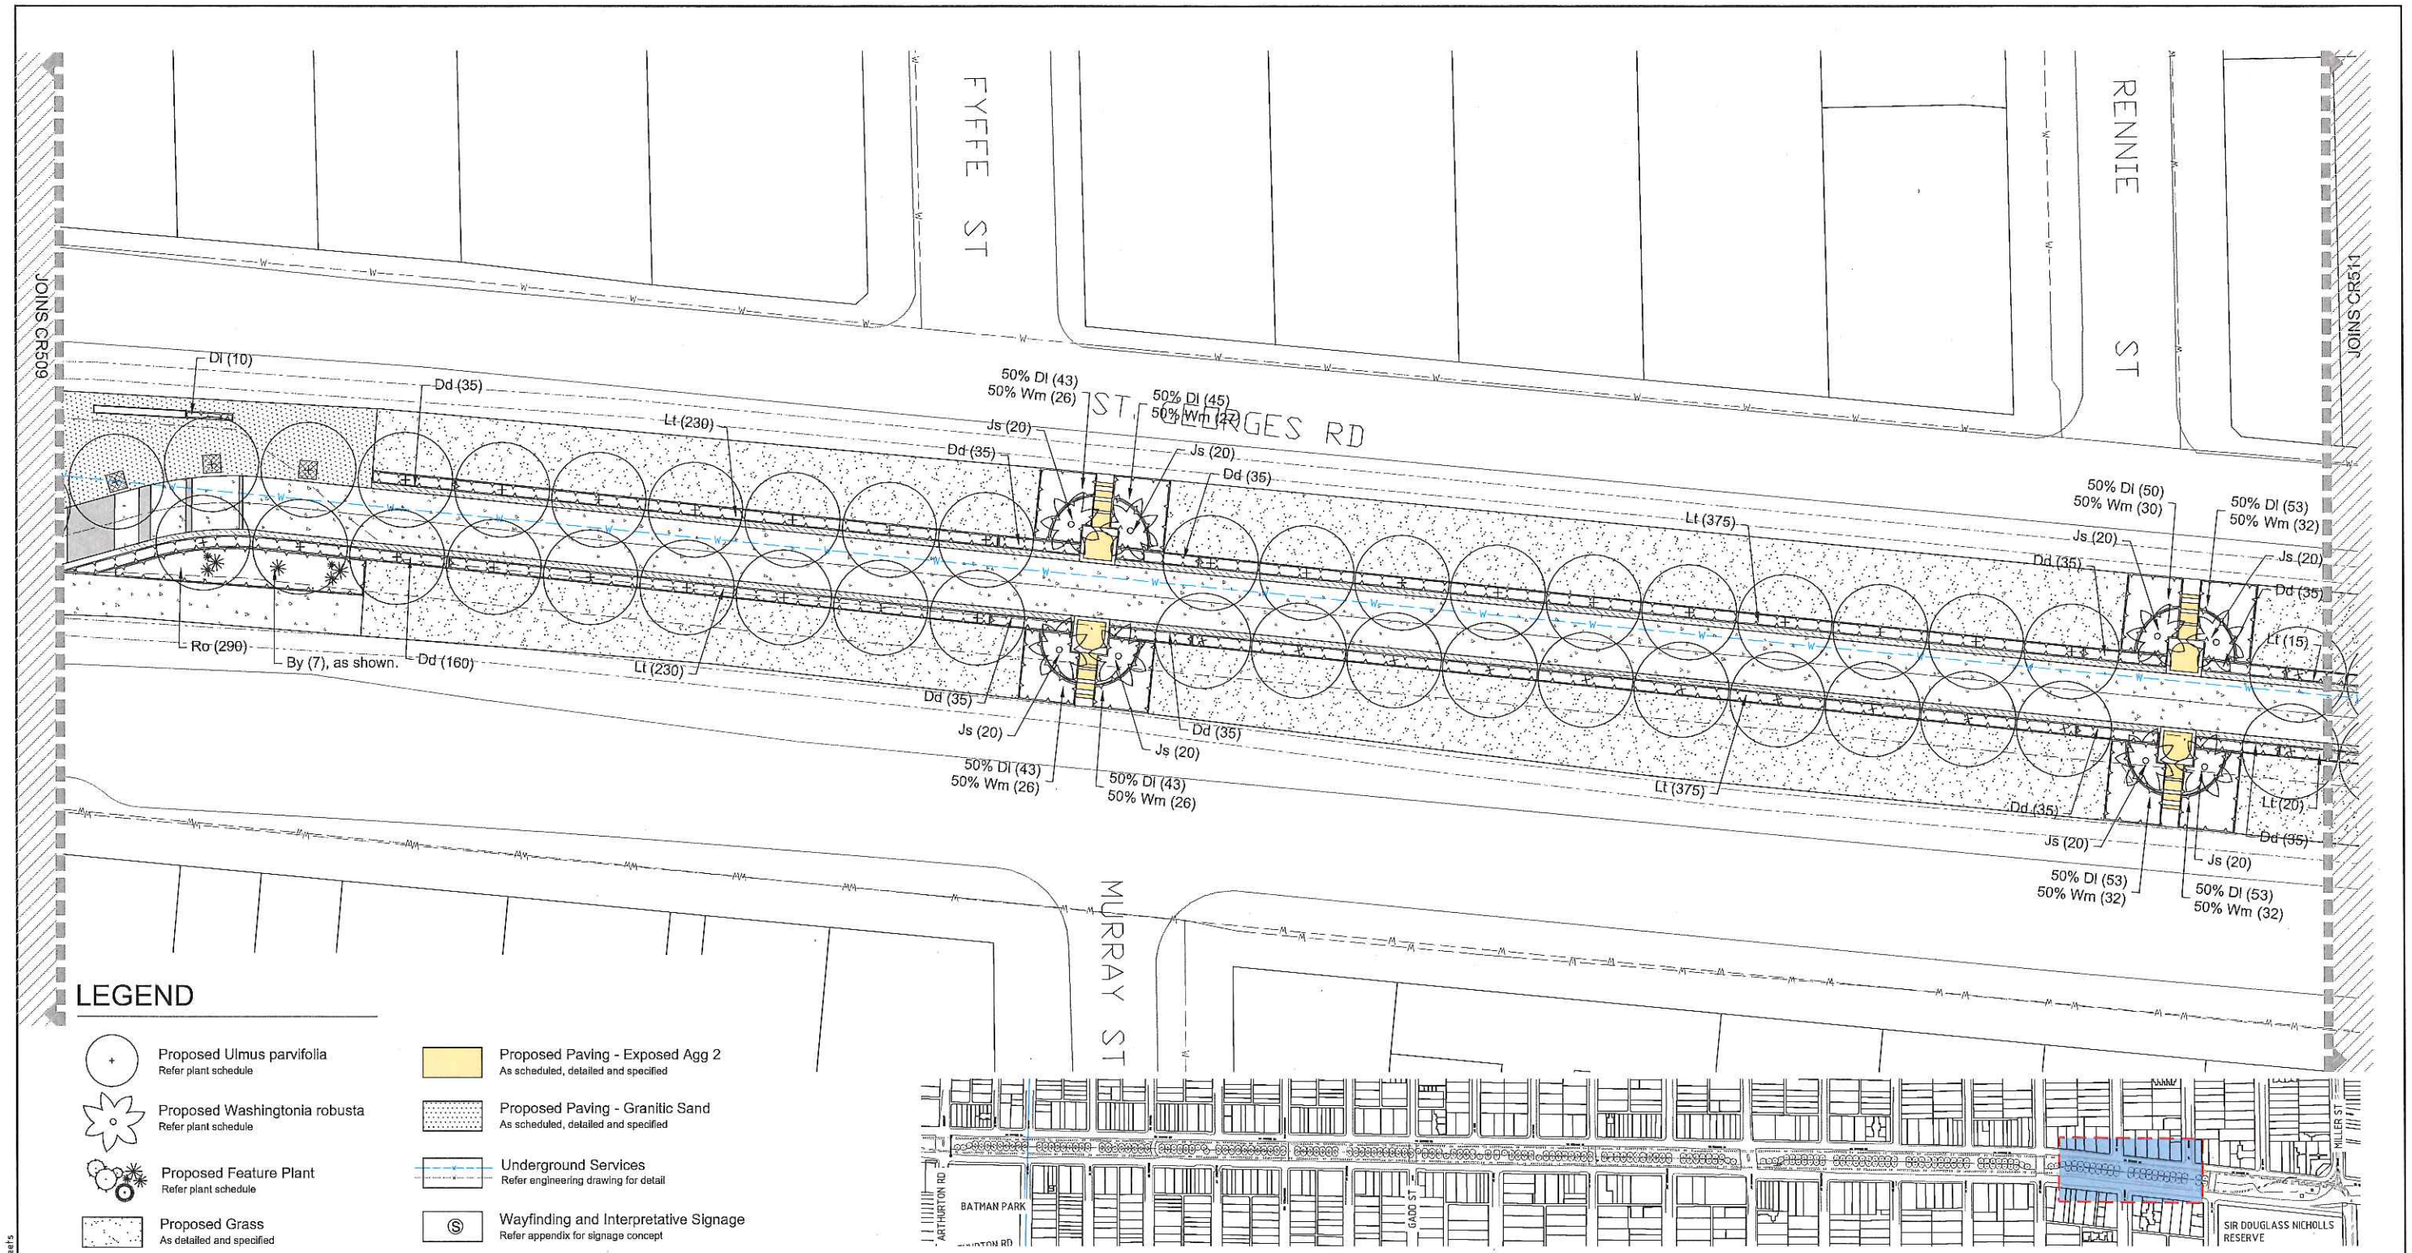

LEGEND

- Proposed Ulmus parvifolia — Refer plant schedule
- Proposed Washingtonia robusta — Refer plant schedule
- Proposed Feature Plant — Refer plant schedule
- Proposed Grass — As detailed and specified
- Proposed Mulched Garden Bed — Refer to planting schedule
- Proposed Mulch — As scheduled, detailed and specified
- Proposed Paving - Concrete Path — As scheduled, detailed and specified
- Proposed Paving - Exposed Agg 1 — As scheduled, detailed and specified
- Proposed Paving - Exposed Agg 2 — As scheduled, detailed and specified
- Proposed Paving - Granitic Sand — As scheduled, detailed and specified
- Underground Services — Refer engineering drawing for detail
- Wayfinding and Interpretative Signage — Refer appendix for signage concept
- Bike Rails — As scheduled, detailed and specified
- Custom Bench Seat — Refer CR512
- Tree Grate — As scheduled, detailed and specified
- Extent of Works

KEY
SCALE 1:25

CR510
PLANT SCHEDULE - This sheet only

CODE	BOTANICAL NAME	COMMON NAME	QTY	DENSITY	INSTALL SIZE	MATURE SIZE (h x w)
TREES						
	Ulmus parvifolia 'Murray's Form'	Chinese elm	41	as shown	300L	10 x 8m
	Washingtonia robusta	Mexican fan palm	8	as shown	Transplated	15 x 5
SHRUBS AND GROUNDCOVERS						
Lt	*Lomandra 'Tanika'*	Lomandra cultivar	1245	5/sq.m	150mm pots	1 x 1m
Ro	*Rosmarinus officinalis 'Prostratus'*	Prostrate rosemary	290	5/sq.m	150mm pots	0.3 x 1m
Dd	*Dianella 'Destiny'*	Varigated Dianella	260	5/sq.m	150mm pots	0.35 x 0.35m
Dl	*Dianella 'Lucia'*	Dianella cultivar	475	5/sq.m	150mm pots	0.35 x 0.35m
Js	*Juniperus sabina 'Tamariscifolia'*	Tamarix Juniper	160	2/sq.m	150mm pots	0.45 x 1m
By	*Beschomeria yuccoides*	Mexican Lily	7	as shown	150mm pots	1 x 1m
Wm	*Westringia 'Mundi'*	Westringea groundcover	234	3/sq.m	150mm pots	2 x 1m
Total			***2740***			

NOT FOR CONSTRUCTION

Rev	Amendments	Approved	Date
A	ISSUED FOR TENDER	AMP	20-07-16

Scale
H 1:250 SCALE @ A1 — 0 2.5 5 7.5 10 12.5

© Spiire Australia Pty Ltd All Rights Reserved
This document is produced by Spiire Australia Pty Ltd solely for the benefit of and use by the client in accordance with the terms of the retainer. Spiire Australia Pty Ltd does not and shall not assume any responsibility or liability whatsoever to any third party arising out of any use or reliance by third party on the content of this document.

spiire
469 La Trobe Street PO Box 16084 Melbourne
Victoria 8007 Australia T 61 3 9993 7888
spiire.com.au ABN 55 050 029 635

WARNING
BEWARE OF UNDERGROUND/OVERHEAD SERVICES
THE LOCATION OF SERVICES ARE APPROXIMATE ONLY
AND DEPENDS ON EXACT SYSTEM SHOULD REVIEW OF SITE MEASUREMENTS BE HELD OR THAT ALL EXISTING SERVICES ARE SHOWN/SPECIAL CONSIDERATION SHOULD BE GIVEN TO CONSTRUCTION PROCEDURES UNDER OVERHEAD ELECTRICITY TRANSMISSION LINES.

DIAL BEFORE YOU DIG www.1100.com.au

Designed	Checked
TM	AL
Authorised	**Date**
AMP	20-07-16

M40 WATER MAIN ST GEORGES RD
REFERENCE DRAWINGS
LANDSCAPE PLAN
PLANTING AND SURFACES PLAN
MELBOURNE WATER

PRELIMINARY Drg No **302593CR510** Rev **A**

file name 302593CR510L.dwg layout name CR510 plotted by Tim Mitchell
file location G:\30\302593\CAD\detailed design plot date 20/07/2016 9:17 PM Sheet 29 of 32 Sheets

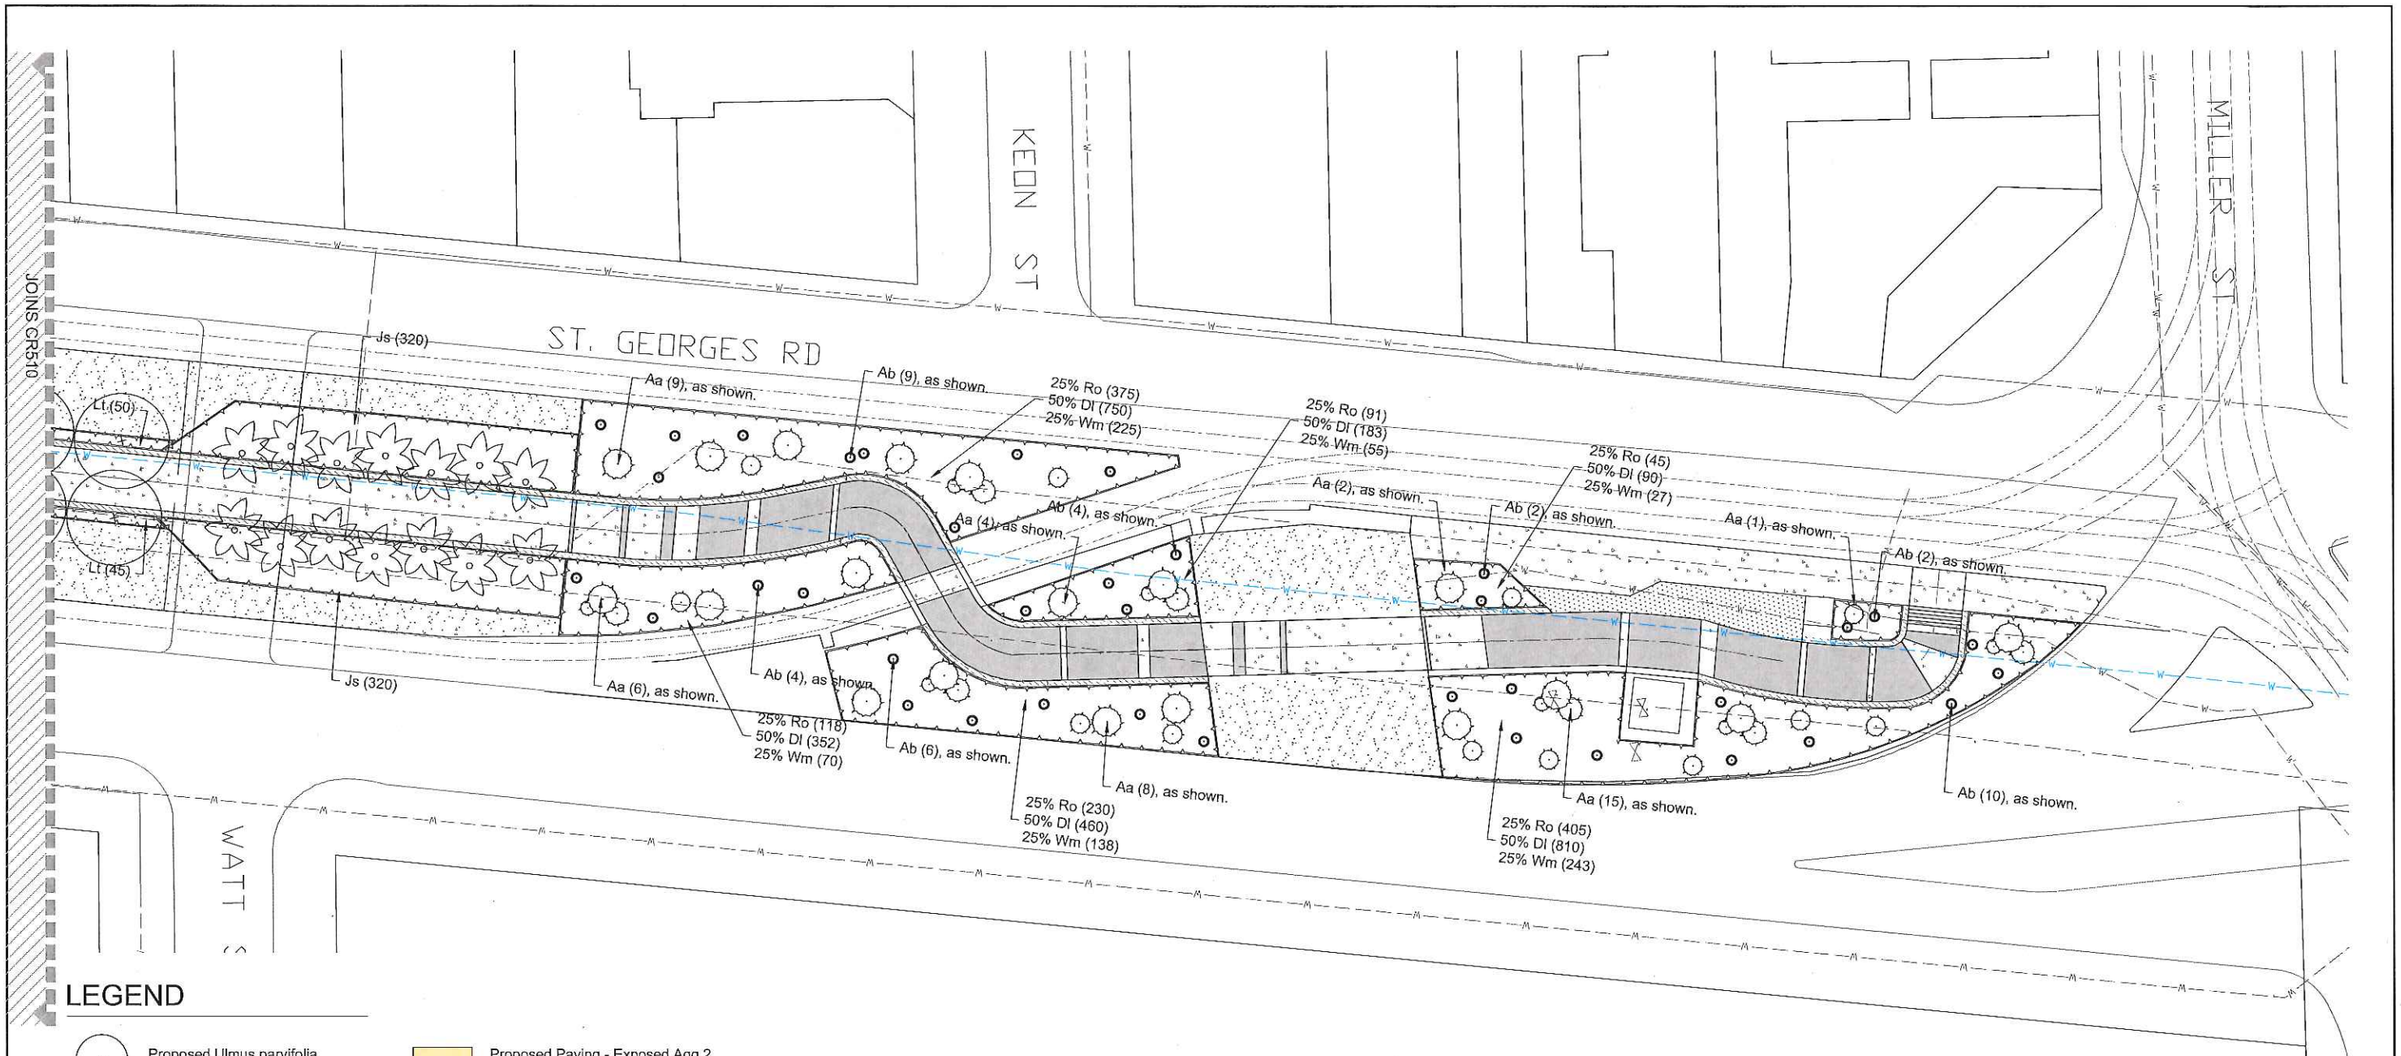

LEGEND

- Proposed Ulmus parvifolia — Refer plant schedule
- Proposed Washingtonia robusta — Refer plant schedule
- Proposed Feature Plant — Refer plant schedule
- Proposed Grass — As detailed and specified
- Proposed Mulched Garden Bed — Refer to planting schedule
- Proposed Mulch — As scheduled, detailed and specified
- Proposed Paving - Concrete Path — As scheduled, detailed and specified
- Proposed Paving - Exposed Agg 1 — As scheduled, detailed and specified
- Proposed Paving - Exposed Agg 2 — As scheduled, detailed and specified
- Proposed Paving - Granitic Sand — As scheduled, detailed and specified
- Underground Services — Refer engineering drawing for detail
- Wayfinding and Interpretative Signage — Refer appendix for signage concept
- Bike Rails — As scheduled, detailed and specified
- Custom Bench Seat — Refer CR512
- Tree Grate — As scheduled, detailed and specified
- Extent of Works

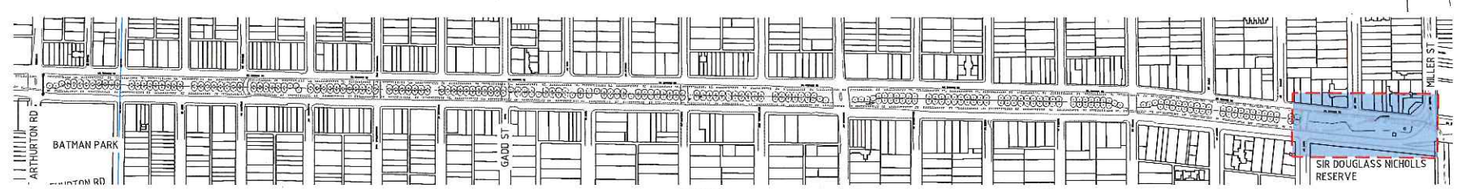

KEY
SCALE 1:25

CR5011
PLANT SCHEDULE - This sheet only

CODE	BOTANICAL NAME	COMMON NAME	QTY	DENSITY	INSTALL SIZE	MATURE SIZE (h x w)
TREES						
	Ulmus parvifolia 'Murray's Form'	Chinese elm	2	as shown	300L	10 x 8m
	Washingtonia robusta	Mexican fan palm	14	as shown	Transplated	15 x 5
SHRUBS AND GROUNDCOVERS						
Lt	*Lomandra 'Tanika'*	Lomandra cultivar	95	5/sq.m	150mm pots	1 x 1m
Aa	*Aloe 'Always Red'*	Aloe Hybrid	45	as shown	150mm pots	0.35 x 0.35m
Ab	*Aloe 'Bottlebrush'*	Aloe Hybrid	37	as shown	150mm pots	2 x 1m
Dl	*Dianella 'Lucia'*	Dianella cultivar	2645	5/sq.m	150mm pots	0.35 x 0.35m
Js	*Juniperus sabina 'Tamariscifolia'*	Tamarix Juniper	640	2/sq.m	150mm pots	0.45 x 1m
Ro	*Rosmarinus officinalis 'Prostratus'*	Prostrate rosemary	1264	5/sq.m	150mm pots	0.3 x 1m
Wm	*Westringia 'Mundi'*	Westringea groundcover	758	3/sq.m	150mm pots	2 x 1m
Total			***5500***			

NOT FOR CONSTRUCTION

Rev	Amendments	Approved	Date
A	ISSUED FOR TENDER	AMP	20-07-16

Scale
H 1:250 SCALE @ A1 — 0 2.5 5 7.5 10 12.5

© Spiire Australia Pty Ltd All Rights Reserved
This document is produced by Spiire Australia Pty Ltd solely for the benefit of and use by the client in accordance with the terms of the retainer. Spiire Australia Pty Ltd does not and shall not assume any responsibility or liability whatsoever to any third party arising out of any use or reliance by third party on the content of this document.

spiire
469 La Trobe Street PO Box 16084 Melbourne
Victoria 8007 Australia T 61 3 9993 7888
spiire.com.au ABN 55 050 029 635

WARNING
BEWARE OF UNDERGROUND/OVERHEAD SERVICES
THE LOCATION OF SERVICES ARE APPROXIMATE ONLY
UNLESS OTHERWISE INDICATED ON THE DRAWING
WE DO NOT GUARANTEE IS GIVEN THAT ALL EXISTING SERVICES ARE SHOWN.SPECIAL CONSIDERATION SHOULD BE GIVEN TO CONSTRUCTION PROCEDURES UNDER OVERHEAD ELECTRICITY TRANSMISSION LINES.

DIAL BEFORE YOU DIG www.1100.com.au

Designed	Checked
TM	AL
Authorised	**Date**
AMP	20-07-16

M40 WATER MAIN ST GEORGES RD REFERENCE DRAWINGS

LANDSCAPE PLAN

PLANTING AND SURFACES PLAN

MELBOURNE WATER

PRELIMINARY Drg No 302593CR511 Rev A

file name 302593CR5001.dwg layout name CR511 plotted by Tim Mitchell
file location G:\30\302593\ACAD\detailed design plot date 20/07/2016 9:17 PM Sheet 30 of 32 Sheets

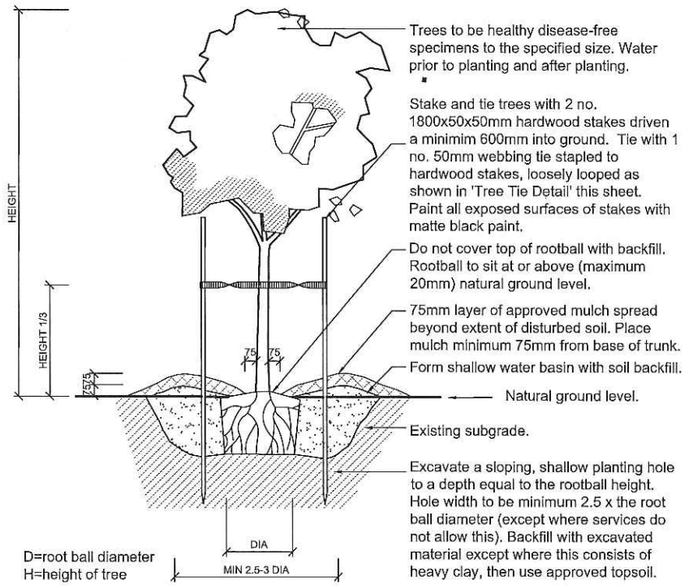

1 / CR512 TREE PLANTING DETAIL (SEMI-ADVANCED)

Scale 1:20 @ A1

Note: All concrete tree pit surrounds and grates to be set flush with surrounding surface.

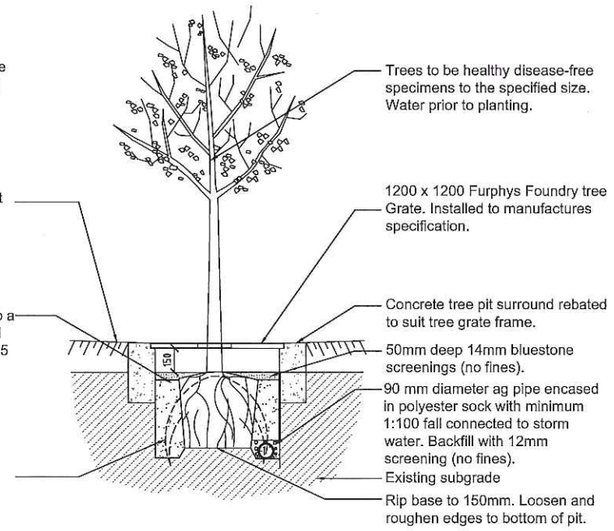

2 / CR512 TREE PLANTING DETAIL WITH GRADE

Scale 1:20 @ A1

Note: 2-Way White Raised Reflective Pavement Markers (RRPM) to be installed at 8m centres to both sides os Shared Path. RRPM to be aligned with trees along length of path. Install to manufactures specification. Refer 2-Way RRPM typical setout detail.

Note: Contractor to ensure positive drainage to all concrete paving

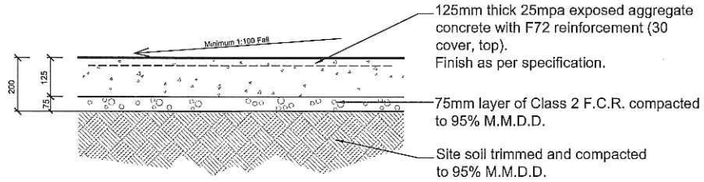

3 / CR512 CONCRETE PAVING TYPICAL DETAIL

Scale 1:10 @ A1

NOTE: Contractor to achieve positive drainage across site with minimum 1:100 grade falls.

NOTE: Granitic Sand area shall have timber edge unless stated otherwise. Refer: timber edge detail.

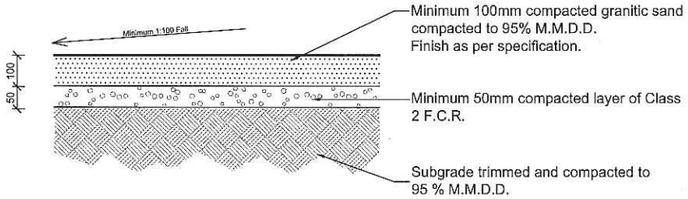

4 / CR512 GRANITIC SAND DETAIL

Scale 1:10 @ A1

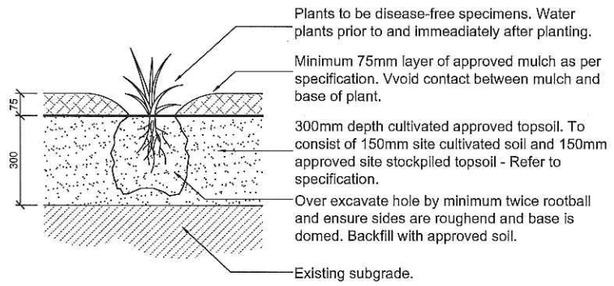

5 / CR512 TUBESTOCK PLANTING DETAIL

Scale 1:10 @ A1

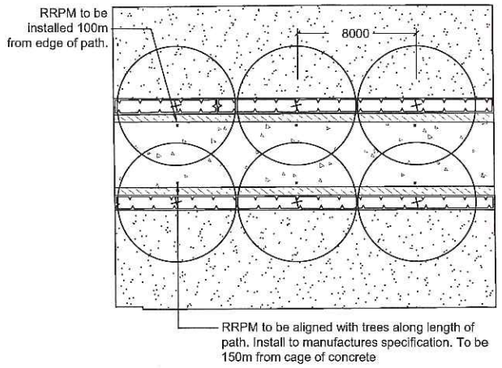

6 / CR512 2-WAY RRPM TYPICAL SET OUT DETAIL

Scale 1:200 @ A1

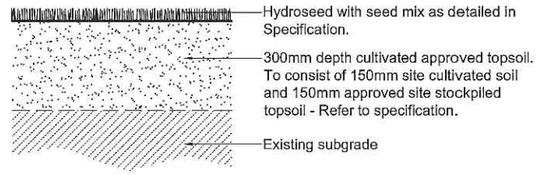

7 / CR512 HYDROSEEDING GRASS DETAIL

Scale 1:10 @ A1

NOTE: Spade edge to all grass / garden bed interface.

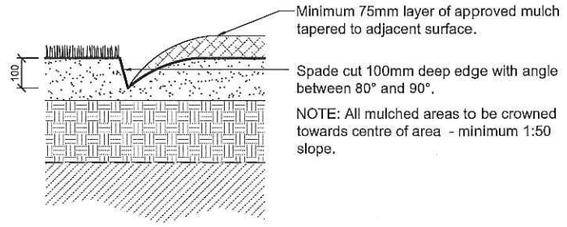

8 / CR512 SPADE EDGE AND MULCH DETAIL

Scale 1:10 @ A1

NOT FOR CONSTRUCTION

Rev	Amendments	Approved	Date
A	ISSUED FOR TENDER	AMP	20-07-16

Scale: AS SHOWN

N

© Spiire Australia Pty Ltd All Rights Reserved
This document is produced by Spiire Australia Pty Ltd solely for the benefit of and use by the client in accordance with the terms of the retainer. Spiire Australia Pty Ltd does not and shall not assume any responsibility or liability whatsoever to any third party arising out of any use or reliance by third party on the content of this document.

spiire
469 La Trobe Street PO Box 16084 Melbourne Victoria 8007 Australia T 61 3 9993 7888
spiire.com.au ABN 55 050 029 635

WARNING
BEWARE OF UNDERGROUND/OVERHEAD SERVICES
THE LOCATION OF SERVICES ARE APPROXIMATE ONLY AND THEIR EXACT POSITION SHOULD BE PROVEN ON SITE. NO GUARANTEE IS GIVEN THAT ALL EXISTING SERVICES ARE SHOWN.SPECIAL CONSIDERATION SHOULD BE GIVEN TO CONSTRUCTION PROCEDURES UNDER OVERHEAD ELECTRICITY TRANSMISSION LINES.

DIAL BEFORE YOU DIG www.1100.com.au

Designed	Checked
TM	AL
Authorised	Date
AMP	20-07-16

M40 WATER MAIN ST GEORGES RD
REFERENCE DRAWINGS
LANDSCAPE PLAN
DETAILS

MELBOURNE WATER

PRELIMINARY Drg No 302593CR512 Rev A

file name 302593CR500L.dwg layout name CR512 plotted by Tim Mitchell
file location G:\30\302593\ACAD\detailed design plot date 20/07/2016 9:18 PM Sheet 31 of 32 Sheets